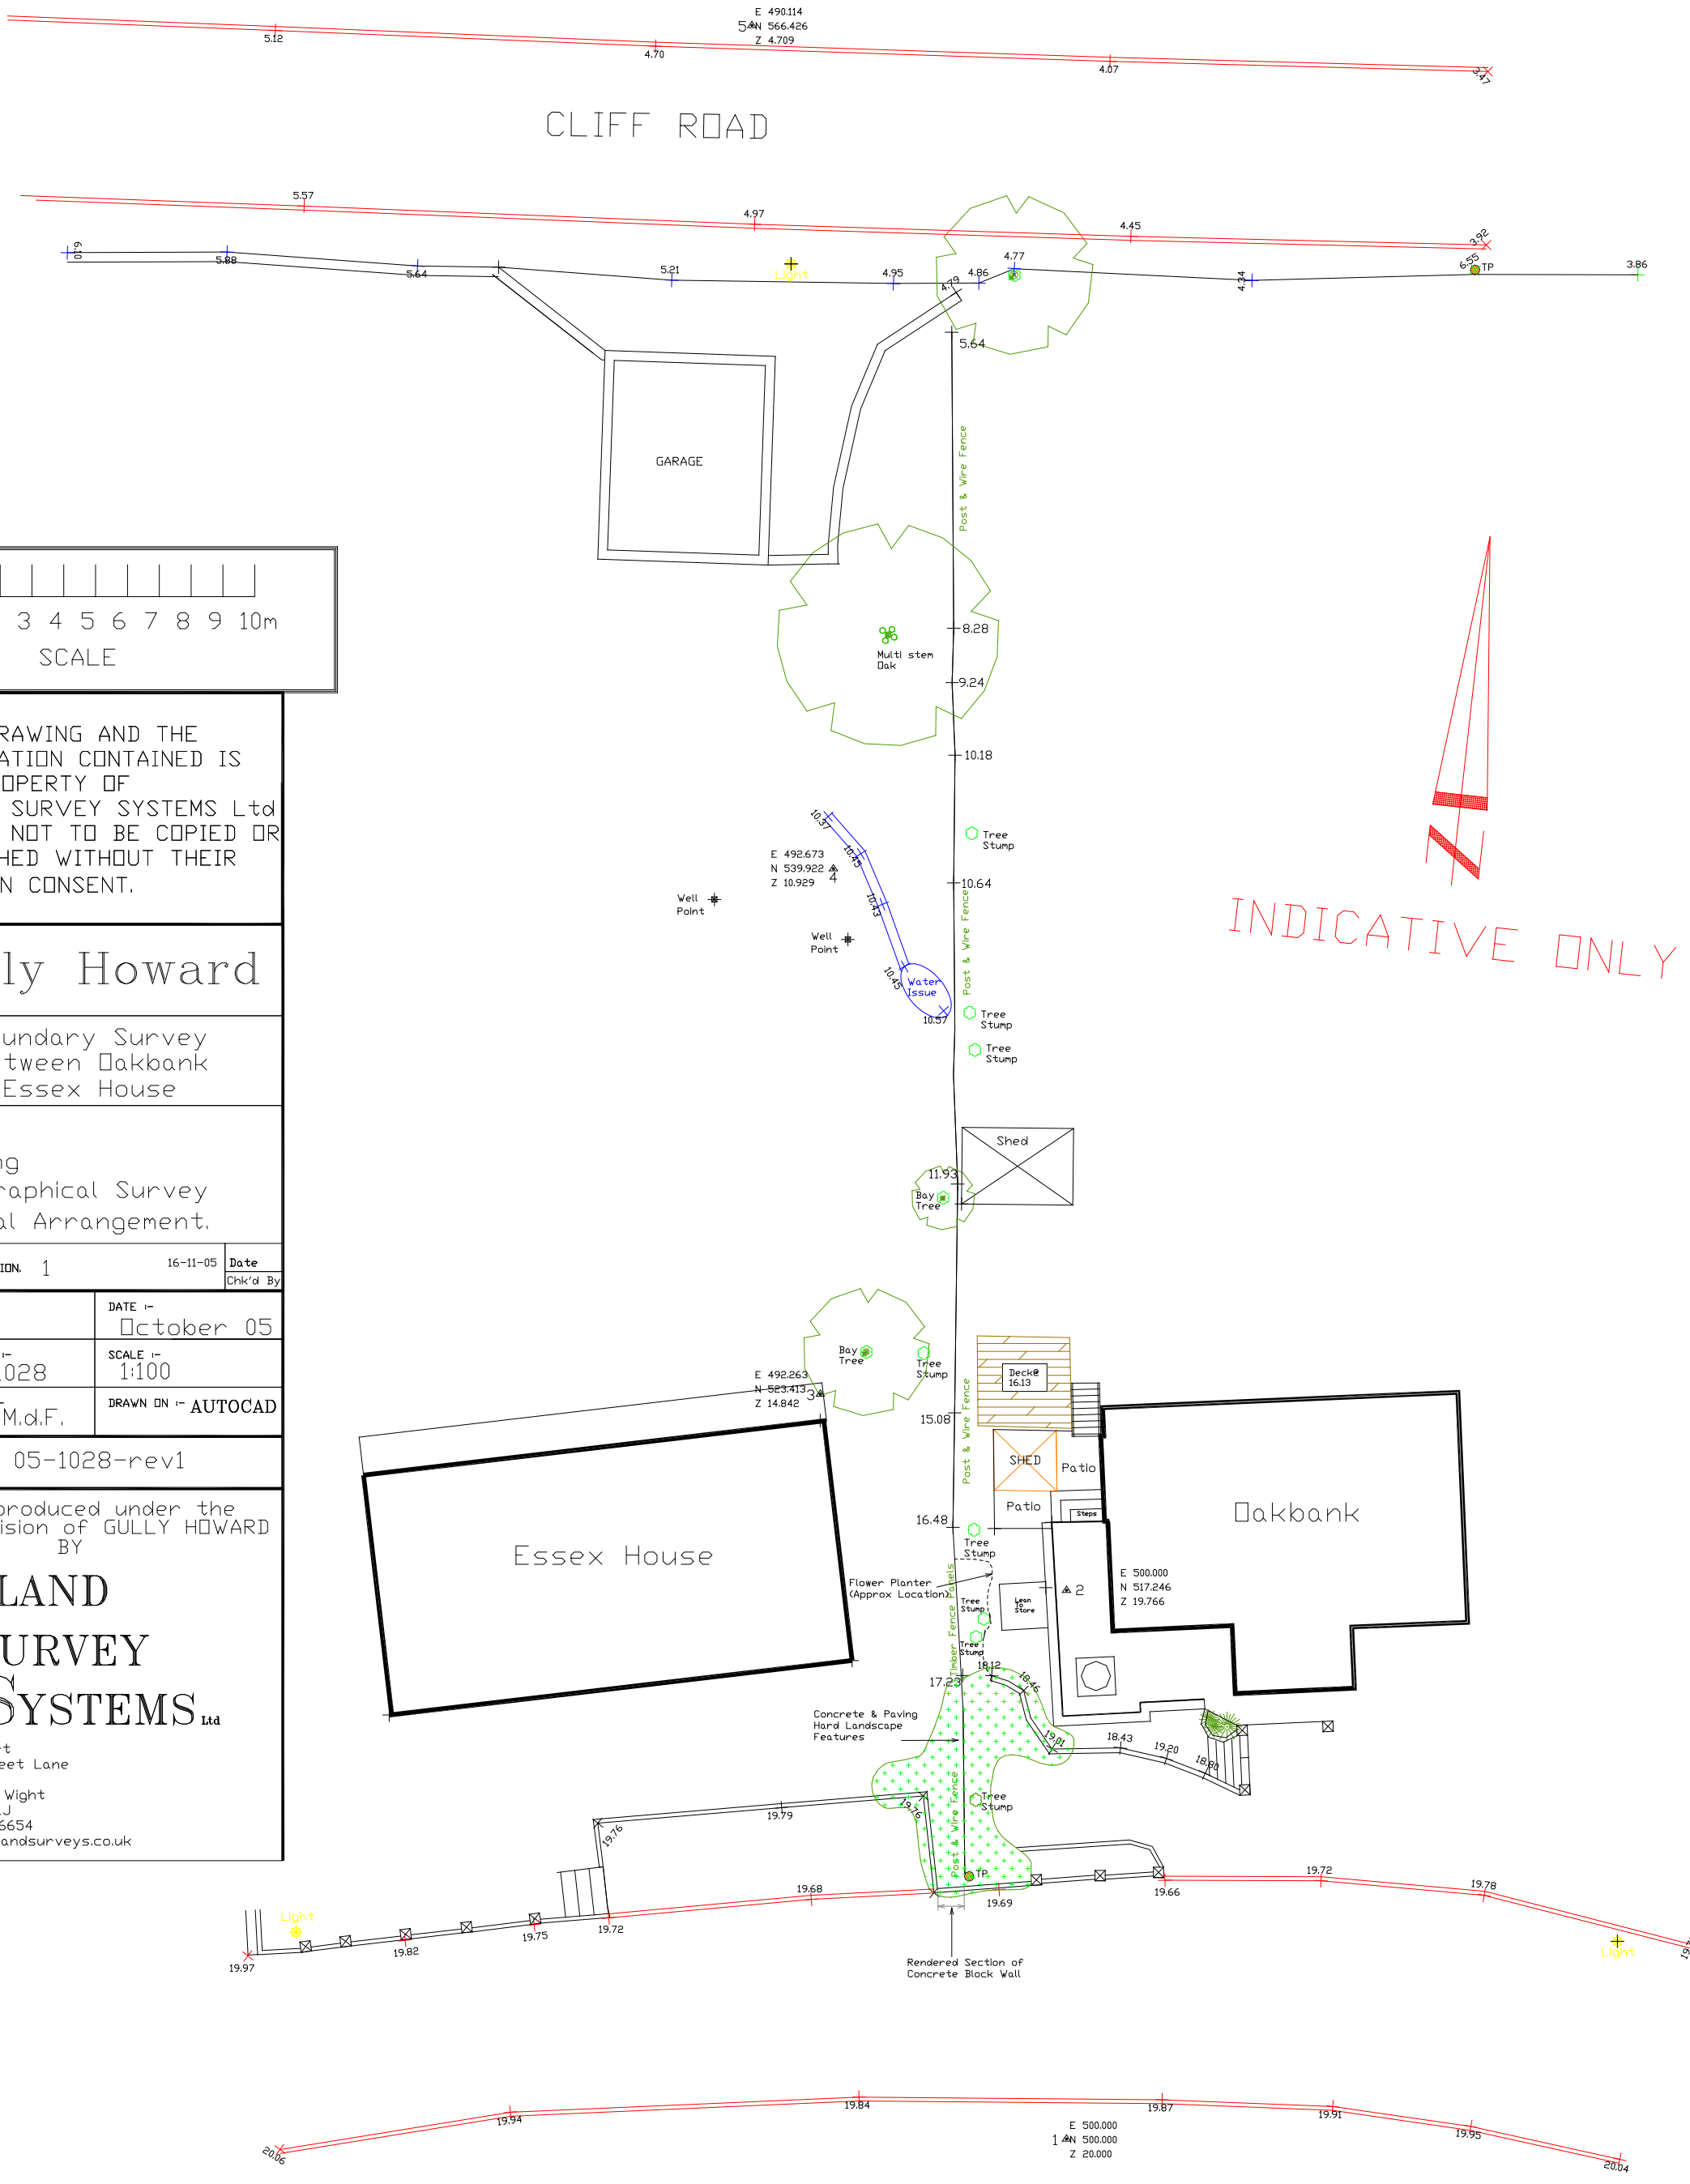

THIS DRAWING AND THE INFORMATION CONTAINED IS THE PROPERTY OF ISLAND SURVEY SYSTEMS Ltd AND IS NOT TO BE COPIED OR PUBLISHED WITHOUT THEIR WRITTEN CONSENT.

Gully Howard

Job. Boundary Survey Between Oakbank & Essex House

Title. Existing Topographical Survey General Arrangement.

Rev No	REVISION.	Date / Chk'd By
1	16-11-05	

DRAWN BY :- A.J.F.	DATE :- October 05
CONTRACT No :- 05-1028	SCALE :- 1:100
CHECKED BY :- M.d.F.	DRAWN ON :- AUTOCAD
DRG No :- 05-1028-rev1	

Plans produced under the supervision of GULLY HOWARD BY

ISLAND SURVEY SYSTEMS Ltd
Suncourt
Playstreet Lane
Ryde
Isle of Wight
PO33 3LJ
01983566654
andy@islandsurveys.co.uk